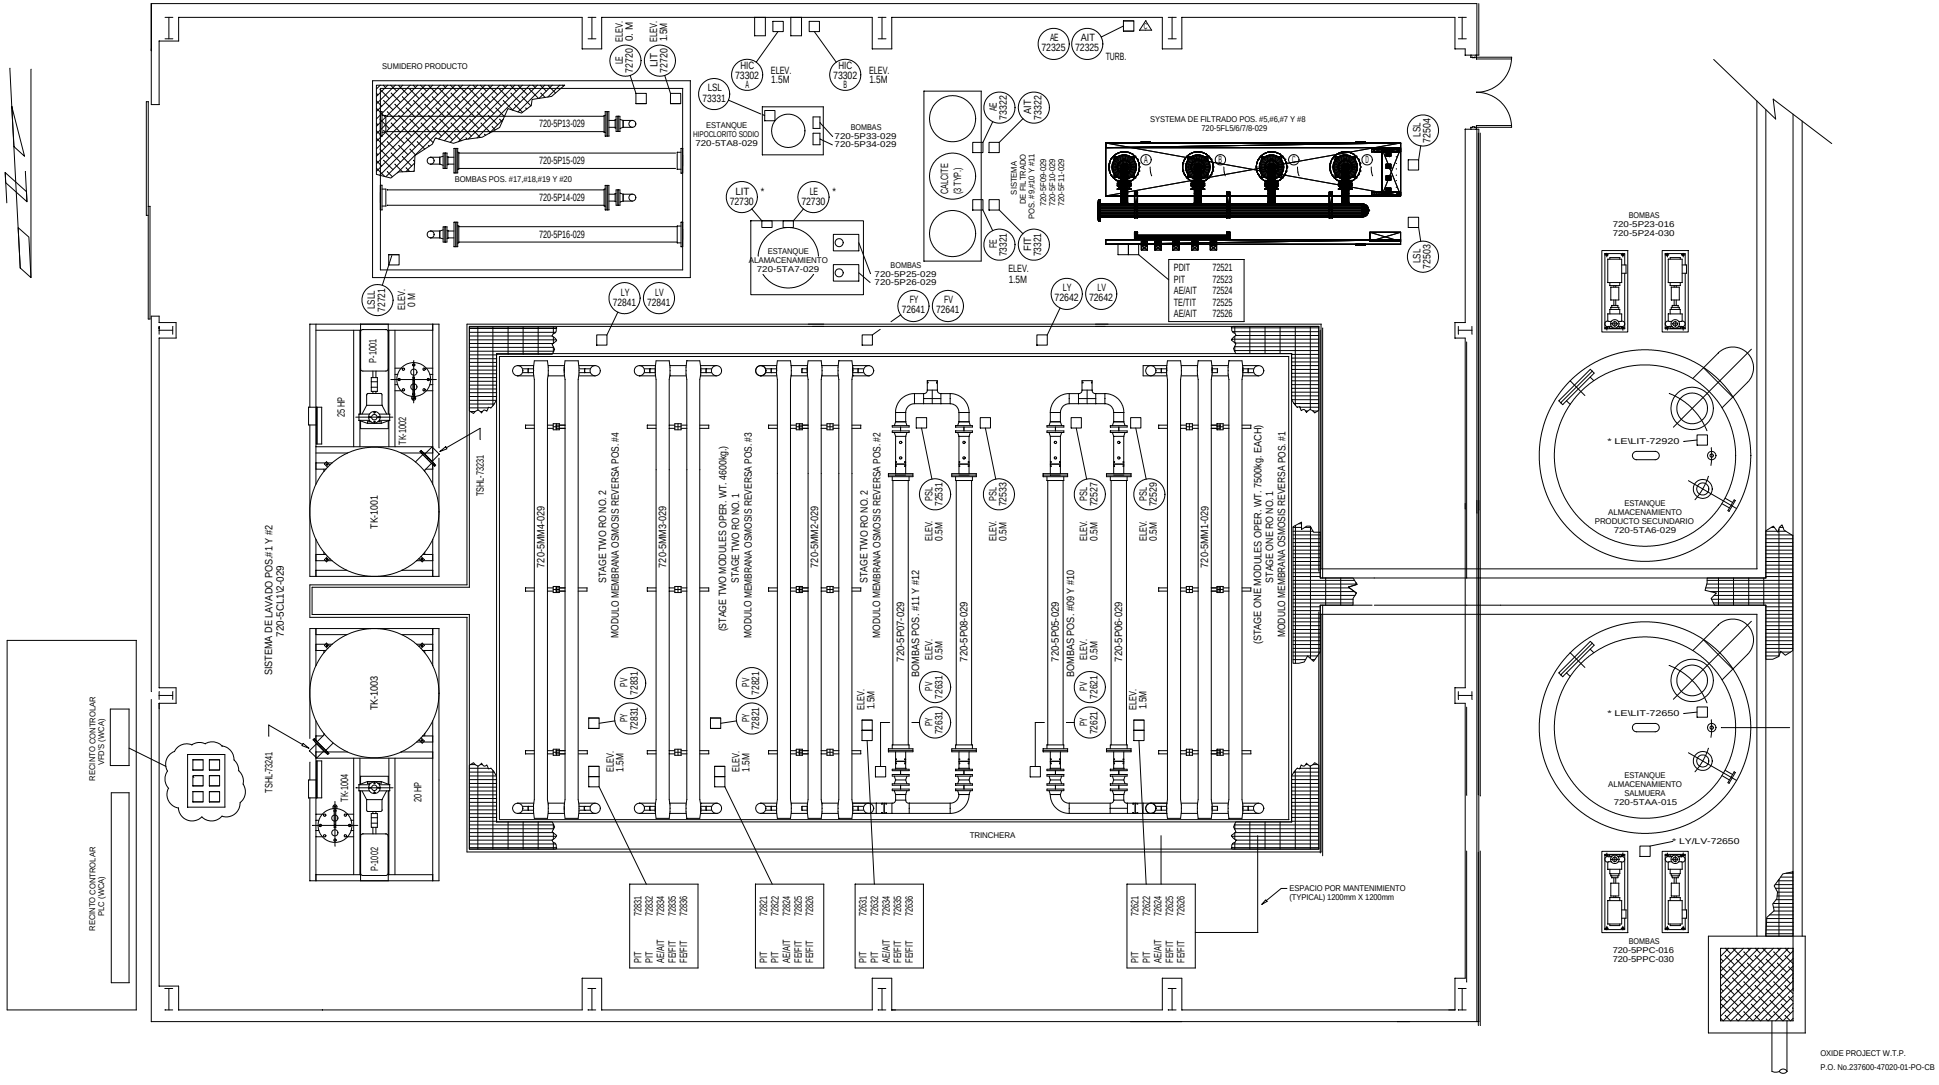

NOTAS GENERALES
* INSTRUMENTO PROVEEDOR FLUOR DANIEL

ALL	C	PER RETURNED PRINT 24/03/97	AWS	04/97
ALL	B	PER CUSTOMER COMMENTS AND REVISED G.A.	AWS	02/97

NOTE: TYPICAL FORMAT FOR PROJECT STARTUP COMMENT.

REV.	DATE	NOTES AND APPROVAL	REV.	DATE	NOTES AND APPROVAL

CLIENT NAME
PROJECT NAME
PROJECT LOCATION

DRAWING TYPE
FUNCTION IDENTIFICATION
DEVICE SPECIFIC INFORMATION

BY: DRH | drawing number nnnn-nnnn | rev no. A | 99JUN15

WCA water control associates, inc.
323 New Road - Parsippany, NJ 07054
info@uswca.com --- www.uswca.com
tel: 973.808-0520 --- fax: 973.808-8788

4 THIS DRAWING IS THE PROPERTY OF WATER CONTROL ASSOCIATES, INC. AND IS NOT TO BE USED IN ANY FASHION WITHOUT WRITTEN PERMISSION
3 DRAWINGS ARE NOT TO SCALE. USE DIMENSIONS ONLY.
2
1